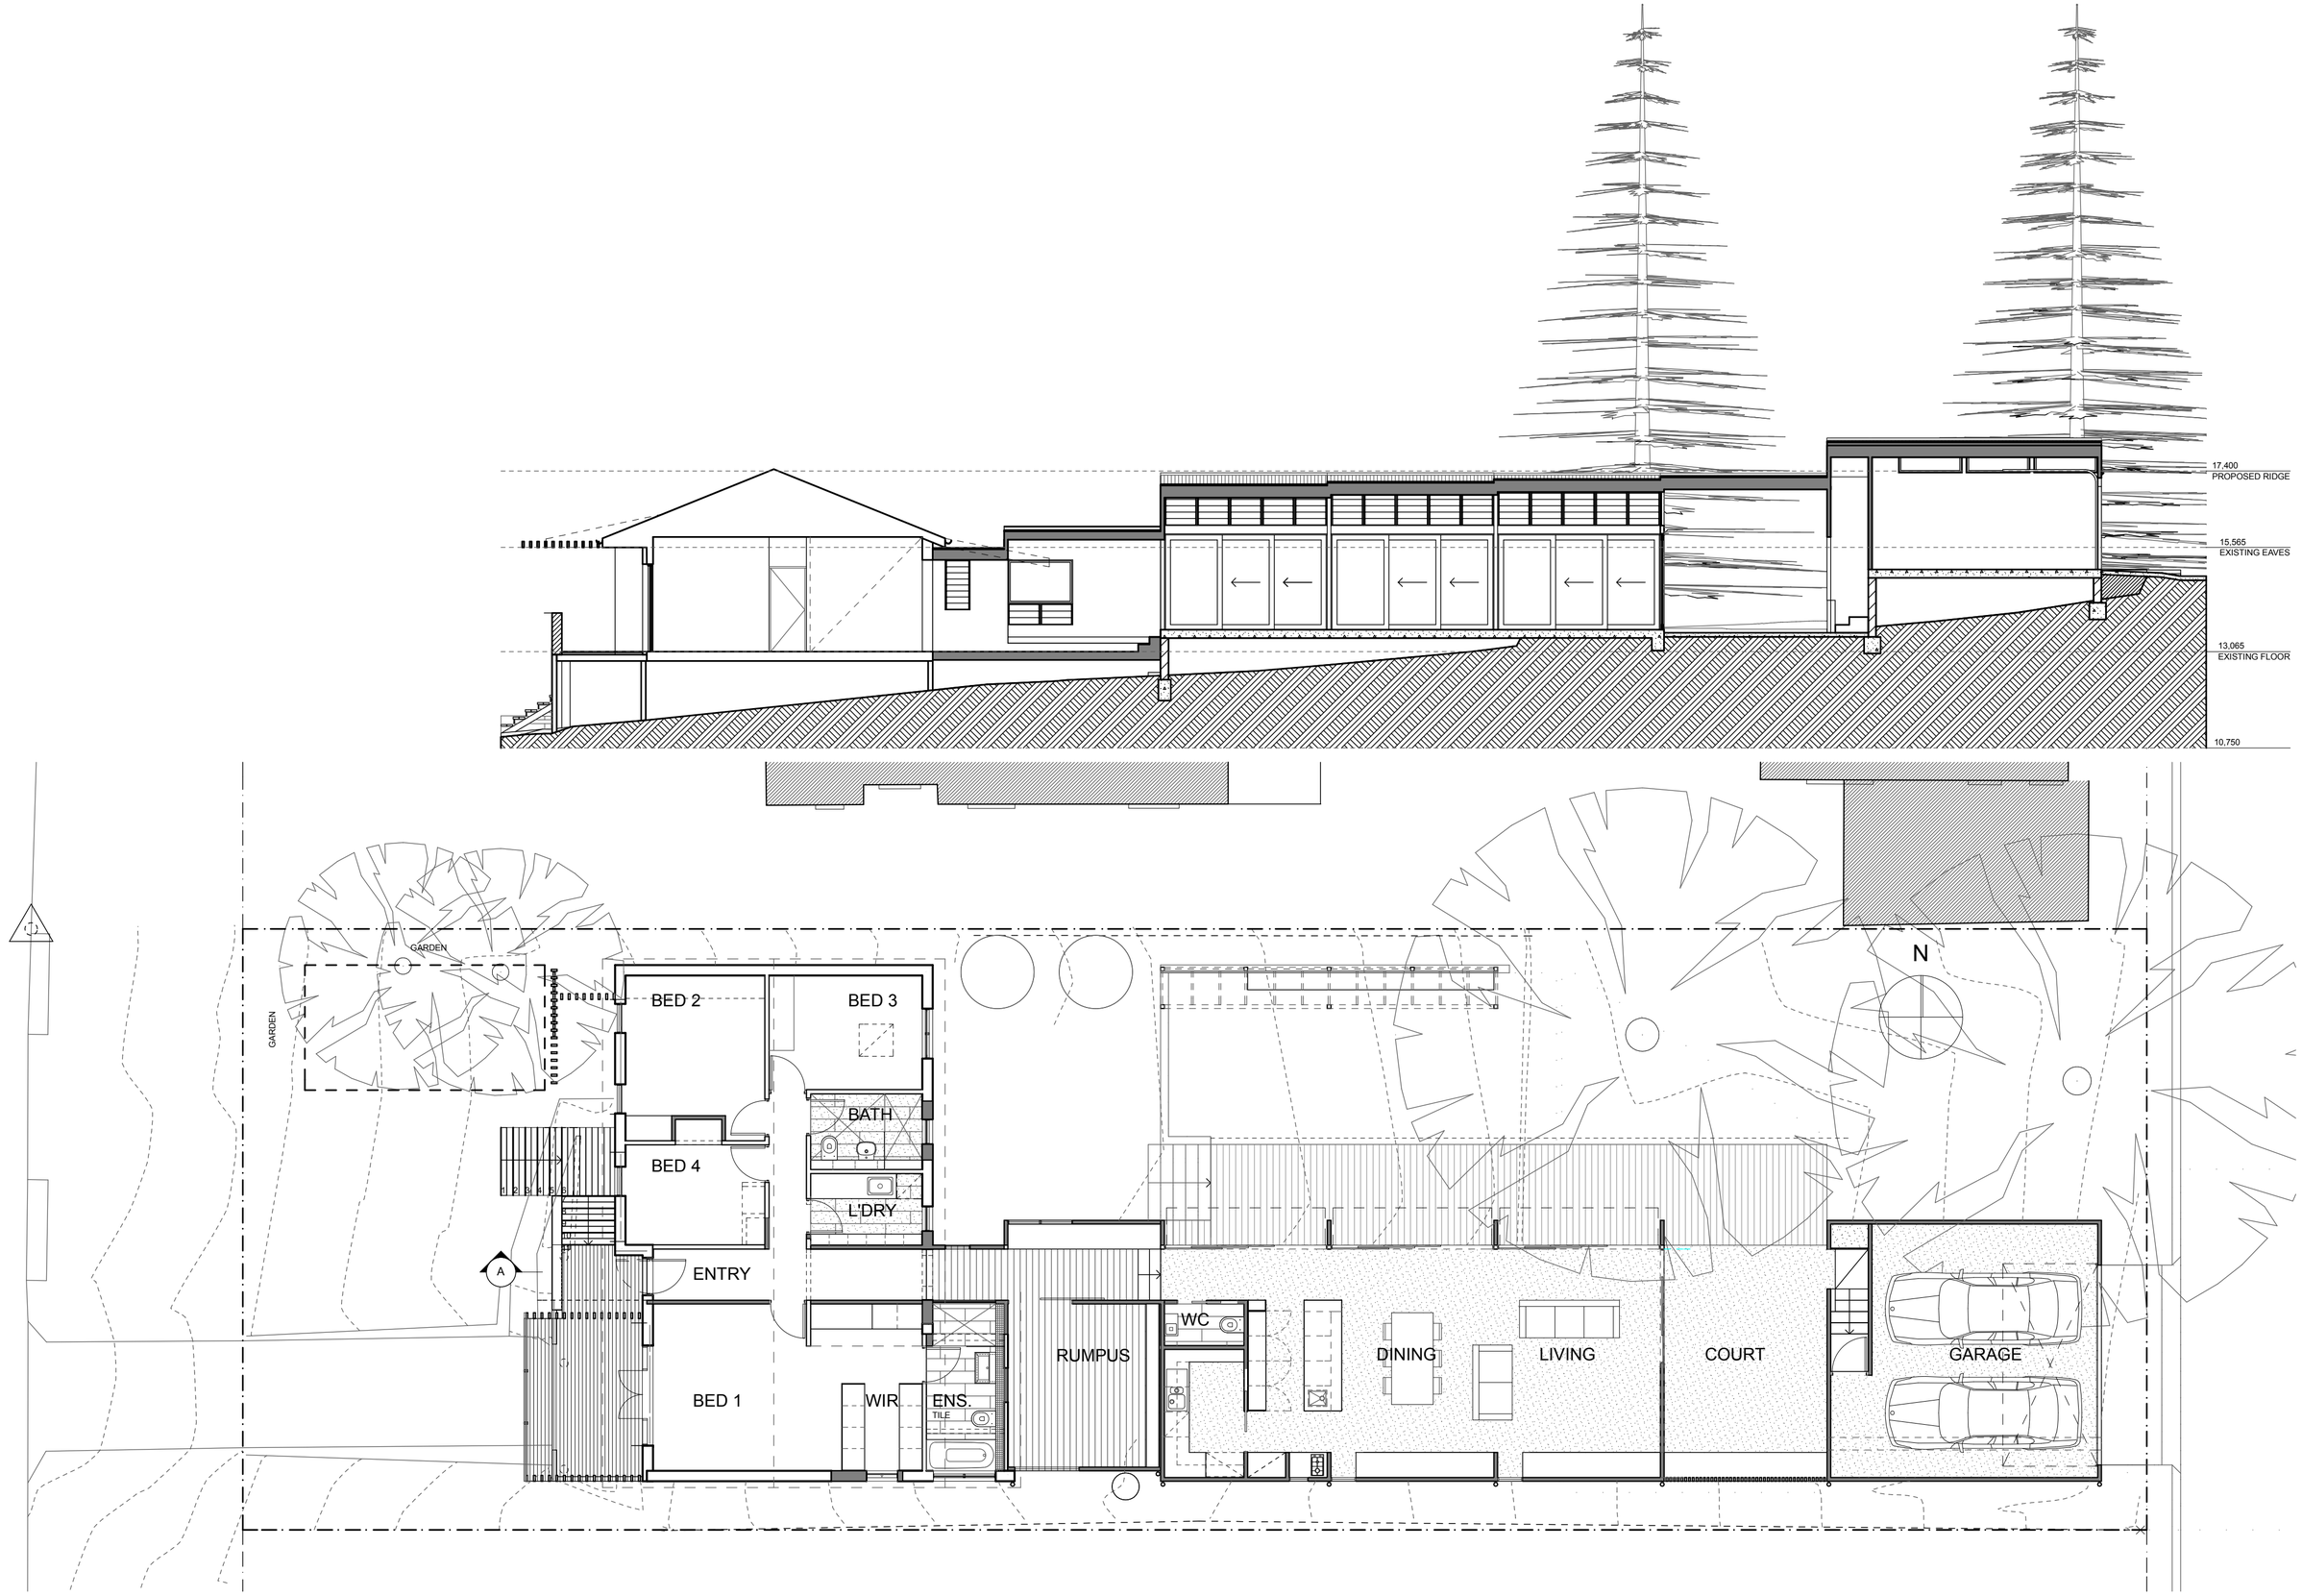
17,400
PROPOSED RIDGE
15,565
EXISTING EAVES
13,065
EXISTING FLOOR
10,750
GARDEN
GARDEN
BED 2
BED 3
BATH
BED 4
L'DRY
ENTRY
A
BED 1
WIR
ENS.
TILE
RUMPUS
WC
DINING
LIVING
COURT
GARAGE
N